


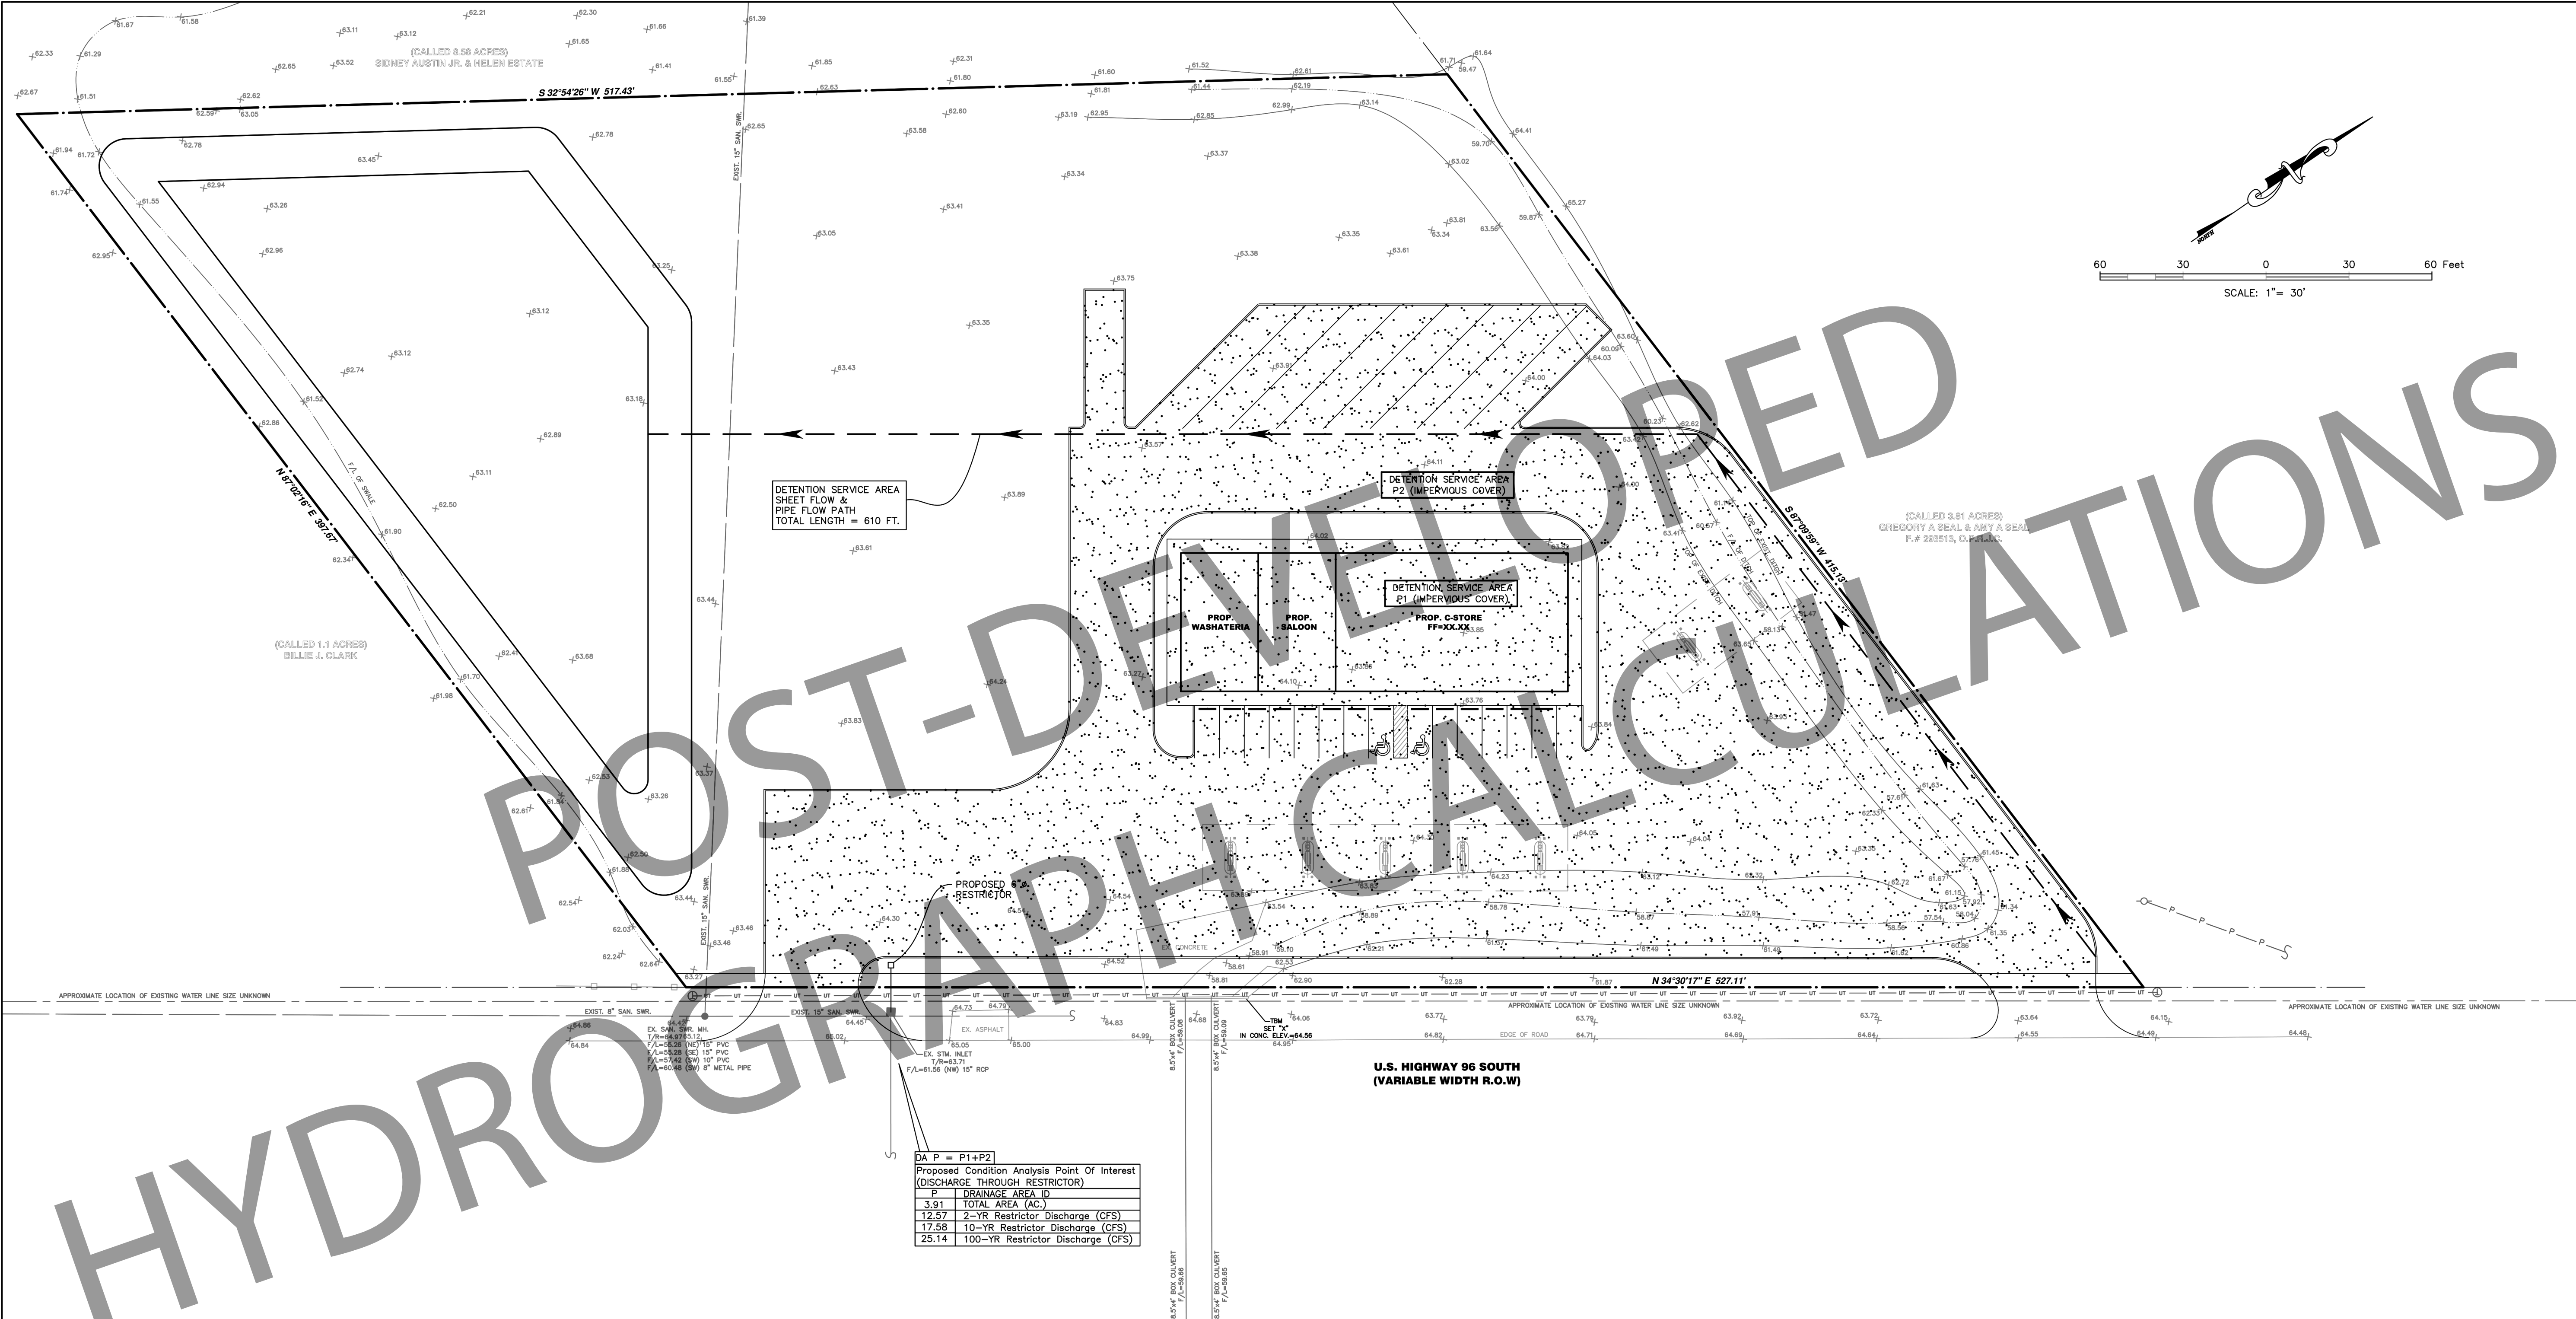

REVISIONS	
NO	DATE

PROPOSED
GAS STATION

35317 U.S. 96 S,
Buna, TX 77612

POST DEVELOPED CALCULATIONS	
DRAWN BY:	CHECKED BY:
DATE:	PROJECT NO.:
DWG SCALE:	APPROVED BY:

